


PLAN EVAKUACIJE

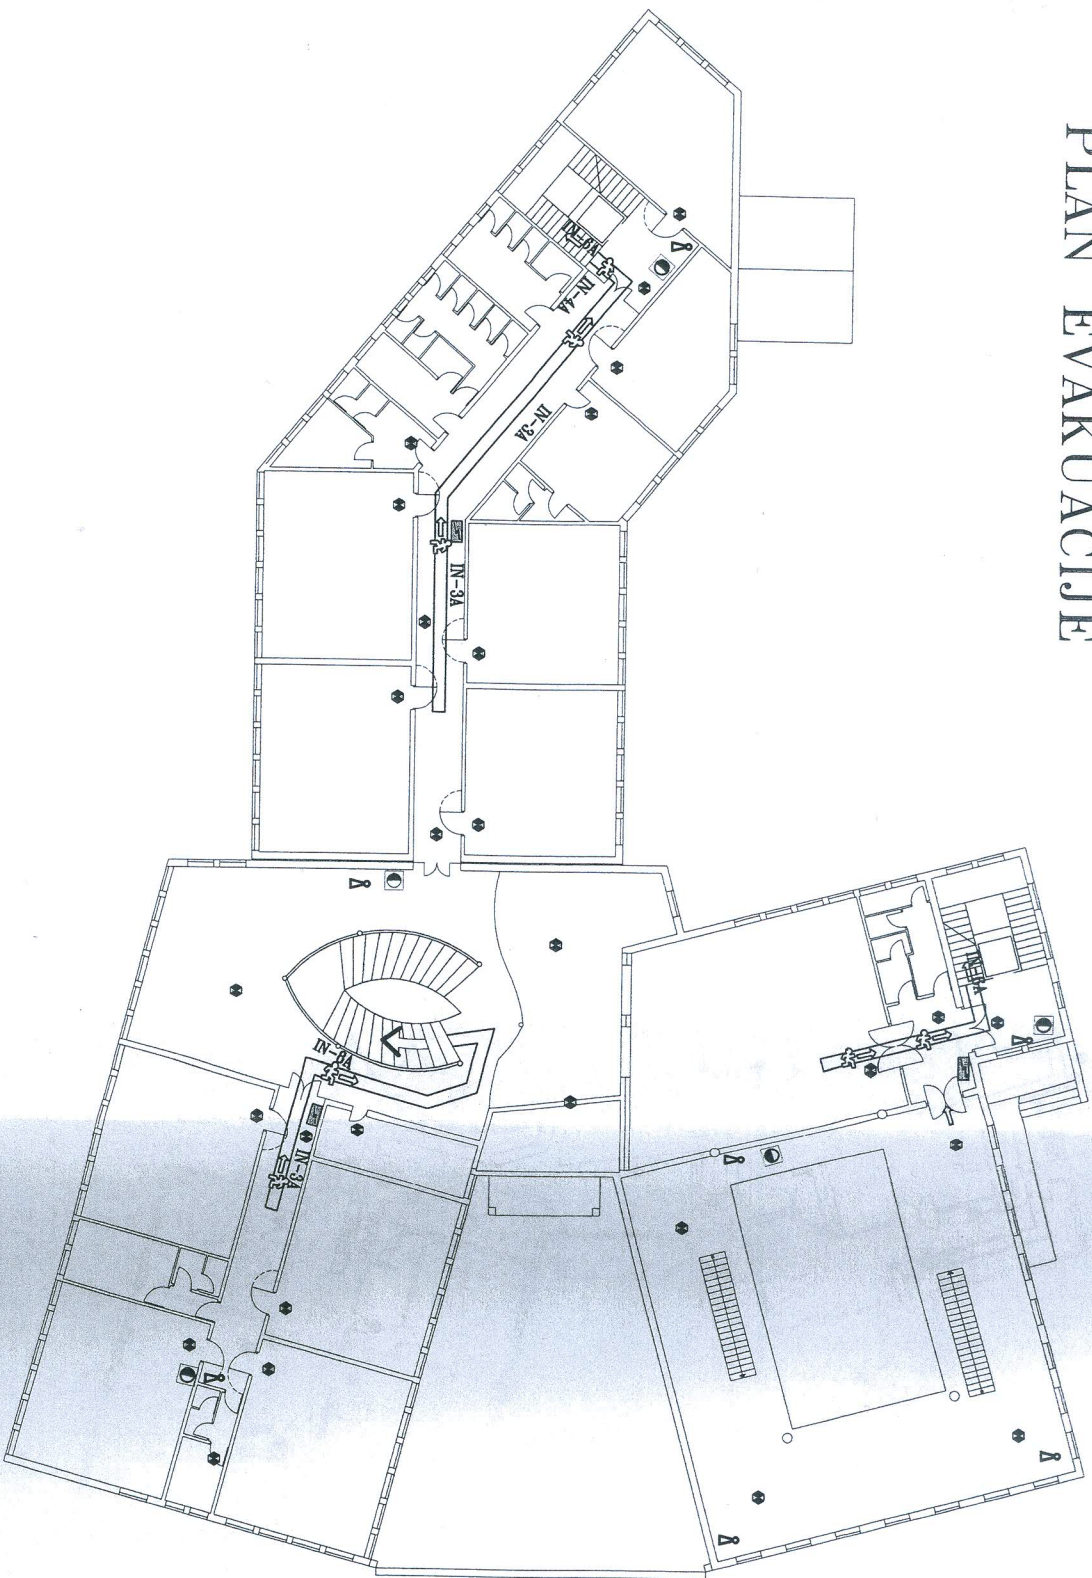

PLAN OPREMANJA

IN-3A-3kom.
IN-4A-1kom.
IN-6A-2kom.
IN-8A-1kom.

	put evakuacije
	protupalik rasvjeta
	točka stajanja
	zidni hidrant
	razvodni ormaric
	vatrogasni aparat
OBJEKT:	GINNAZIJU POZEGA
MAST:	TILOST I KATA
	veljaca, 2010.