
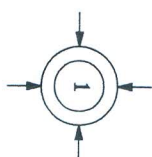


PLAN EVAKUACIJE

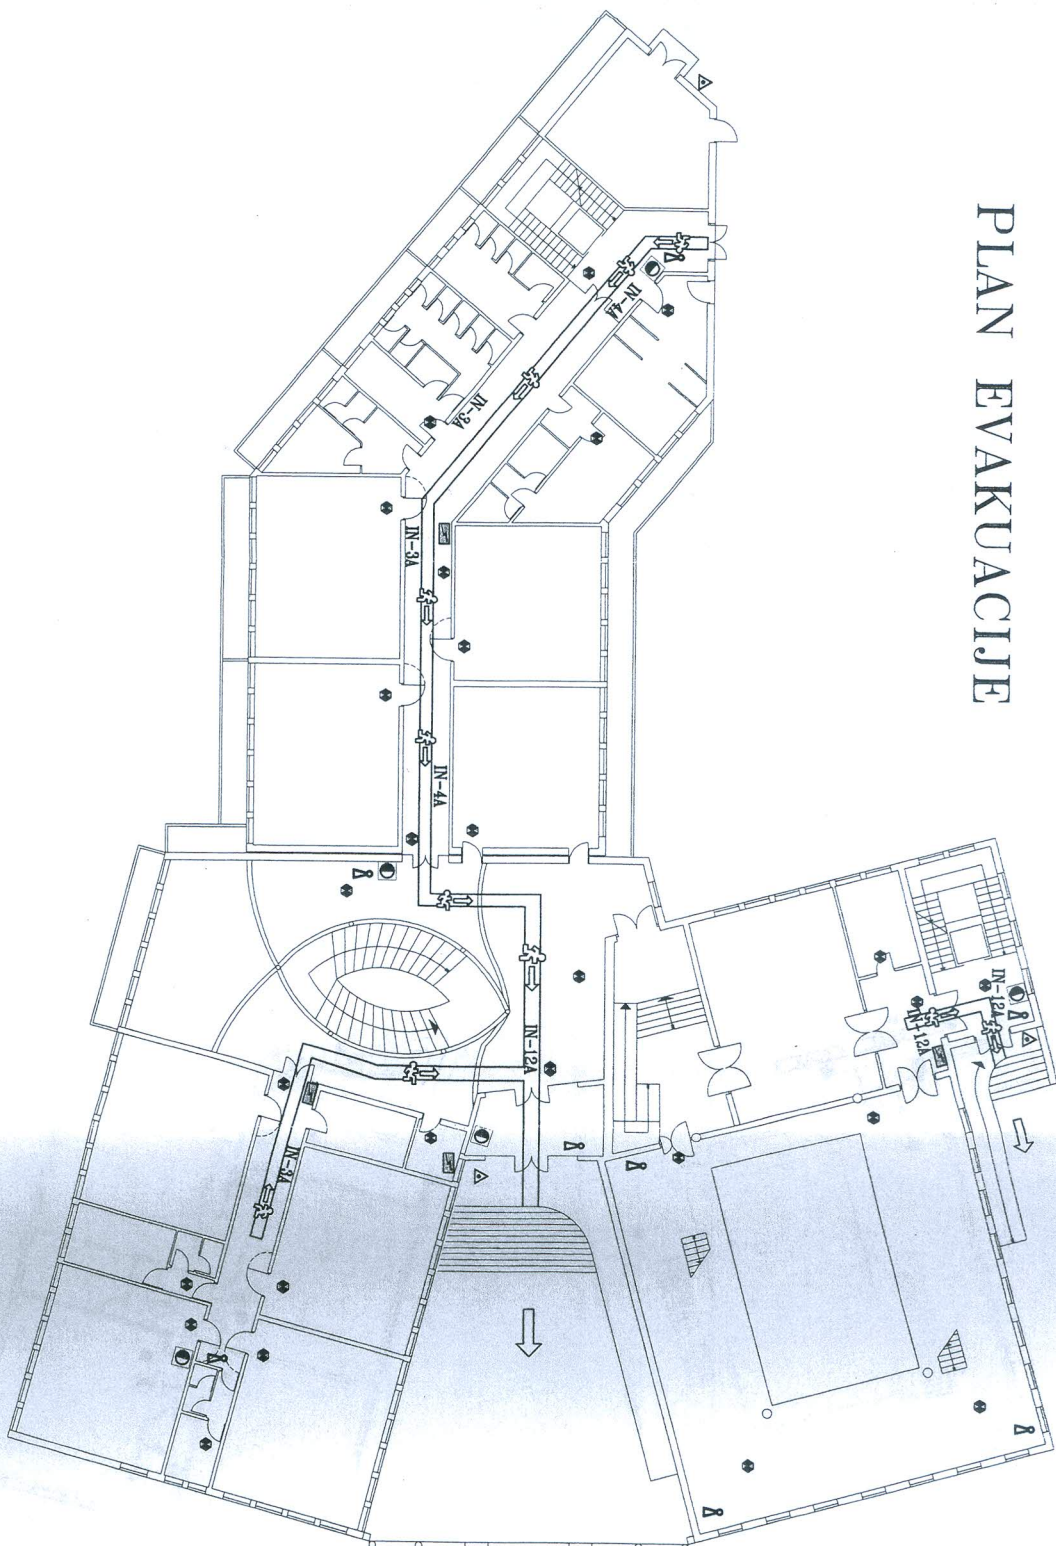

PLAN OPREMANJA

IN-3A-3kom.
IN-4A-2kom.
IN-12A-3kom.

	put evakuacije
	protupalik rasvjeta
	isklop gl. sklopke
	točka stajanja
	zidni hidrant
	razvodni ormarit
	vatrogasni aparat
OBJEKT:	GYMNAZIJA POZEGA
MAŠT:	TLAČRT PRIZEMLJA
	veličina: 2010.